


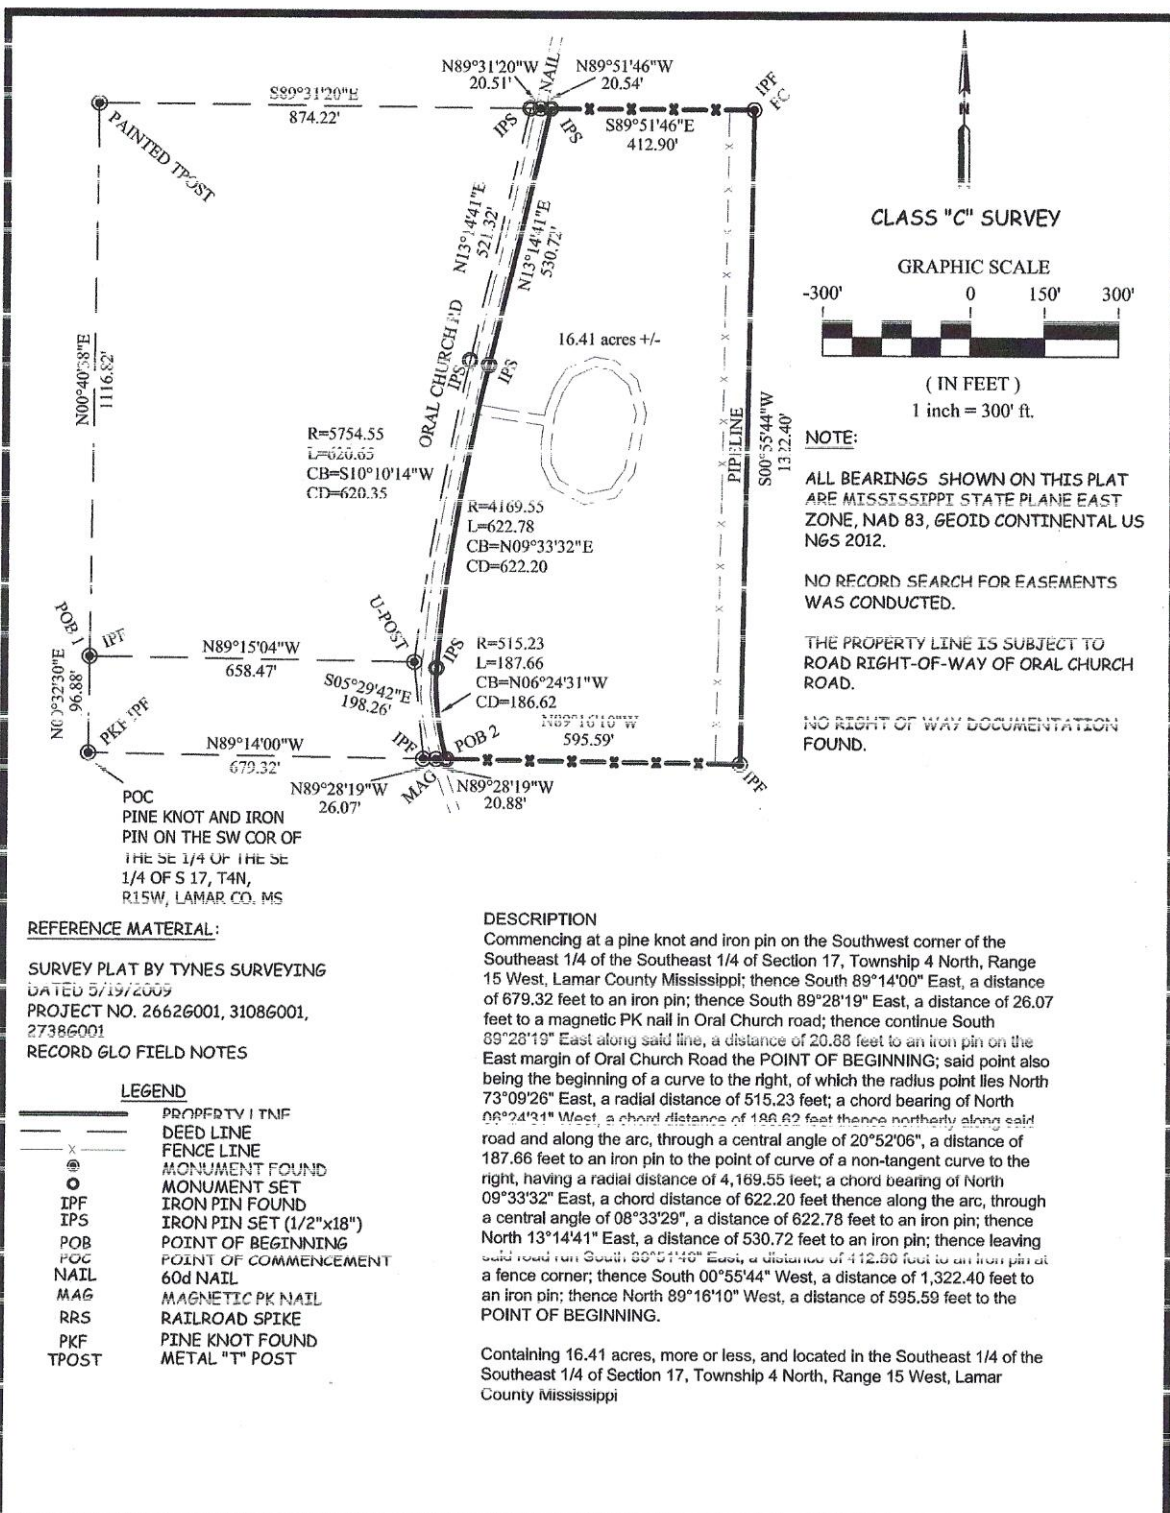


BOUNDARY LINE



93 Enon Road
Columbia, MS 39429
phillipwbali@gmail.com
(T) 601-441-8459
(T) 601-736-0631

I certify that the information on this plat is thorough and accurate to the best of my knowledge and belief.

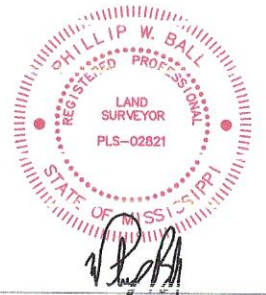

PHILLIP W. BALL, PLS

SURVEY FOR:

CLASSIC BUILDING DESIGN LLC

SE 1/4 OF THE SE 1/4
S 17, T-4-N, R-15-W
LAMAR COUNTY, MS

* * * * *

project no:	drawn by:
21/2G007	P.W.B.
survey date:	checked by:
7/3/24	P.W.B.
revised date:	sworn chairman:
7/7/25	PHILLIP BALL

NO ABSTRACT OF TITLE, TITLE COMMITMENT, OR RESULTS OF SUCH WERE FURNISHED TO THE SURVEYOR, NOR WAS ANY SUCH MADE BY THE SURVEYOR, ALL RECORDS USED ARE LISTED HEREON.